


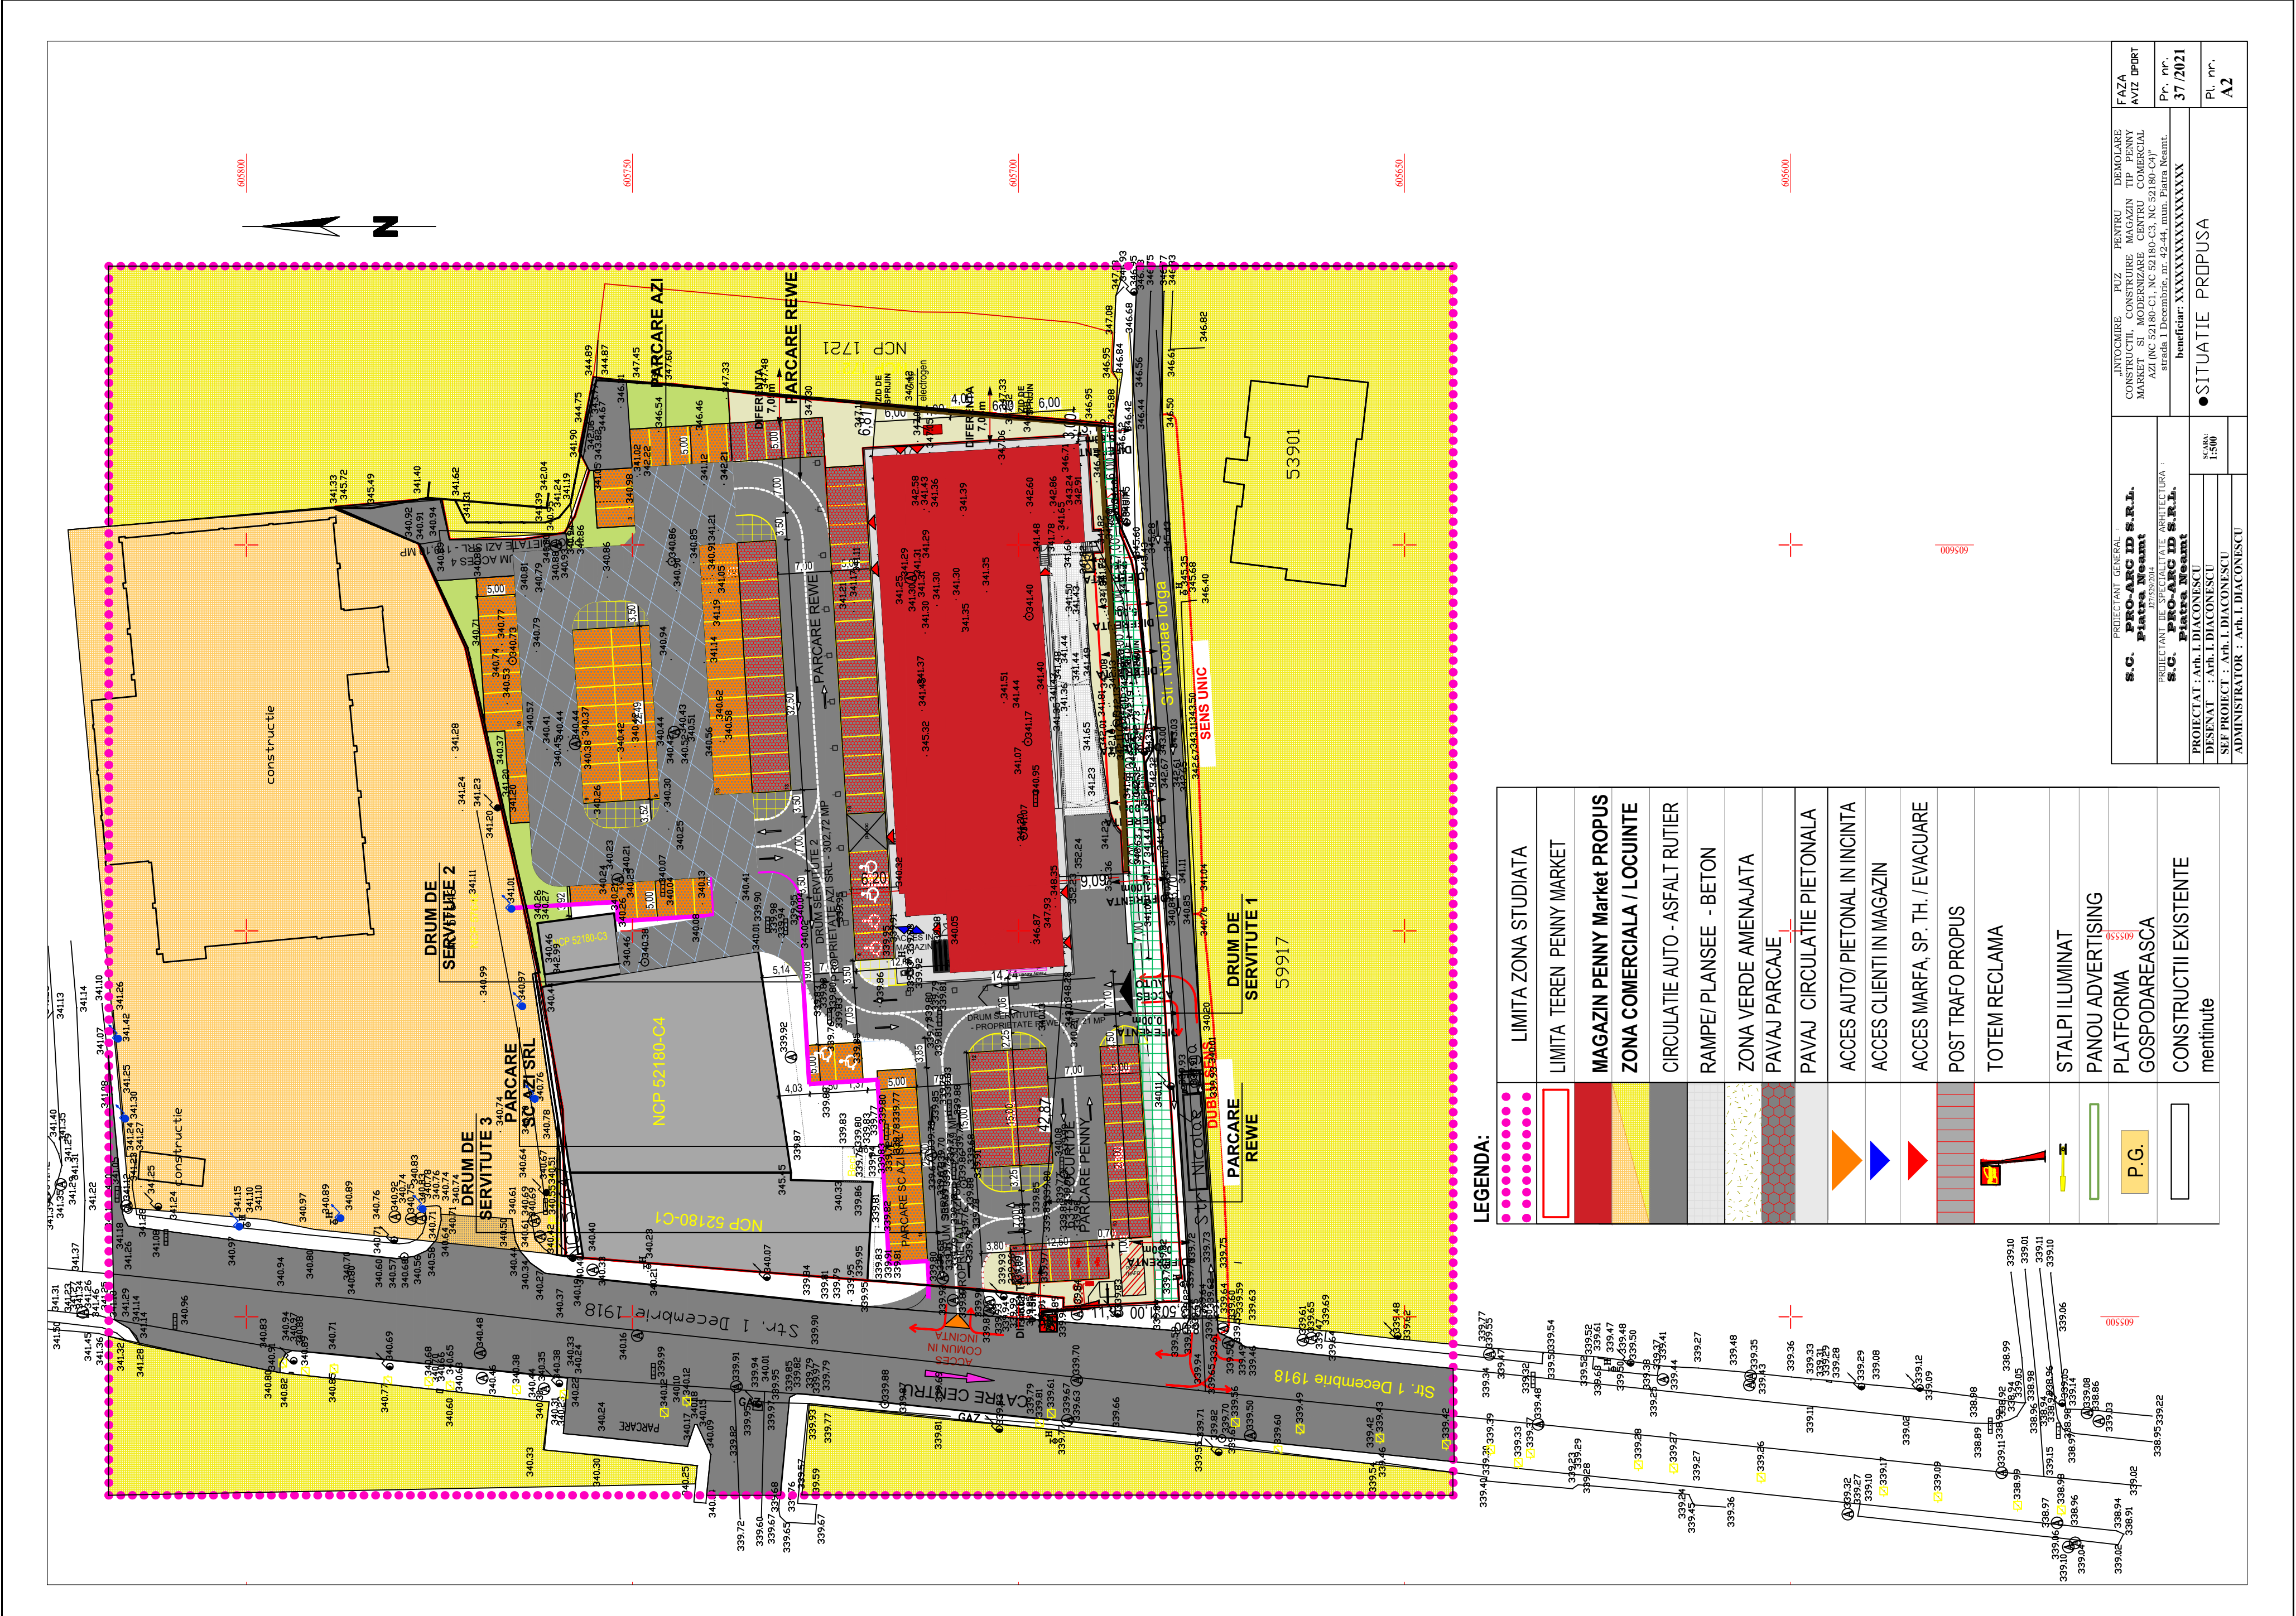

LEGENDA:

	LIMITA ZONA STUDIATA
	LIMITA TEREN PENNY MARKET
	MAGAZIN PENNY Market PROPOS
	ZONA COMERCIALA / LOCUINTE
	CIRCULATIE AUTO - ASFALT RUTIER
	RAMPE / PLANSEE - BETON
	ZONA VERDE AMENAJATA
	PAVAJ PARCAJE
	PAVAJ CIRCULATIE PIETONALA
	ACCES AUTO/ PIETONAL IN INCINTA
	ACCES CLIENTI IN MAGAZIN
	ACCES MARFA, SP. TH. / EVACUARE
	POST TRAFU PROPOS
	TOTEM RECLAMA
	STALPI ILUMINAT
	PANOU ADVERTISING
	PLATFORMA
	GOSPODAREASCA
	CONSTRUCTII EXISTENTE
	mentintute

PROIECTANT : GENERAL 1 S.C. PRO-ARC ID S.R.L. PROIECTANT : 27259204 S.C. PRO-ARC ID S.R.L.	INTOCMIRE : RUZ PENTRU : DEVALIARE CONSTRUCTII : CONSTRUIRE : MAGAZIN : TIP : PENNY MARKET : SI : MODERNIZARE : CENTRU : COMERCIAL AZI (NC 52180-C1, NC 52180-C3, NC 52180-C4)* strada 1 Decembrie, nr. 42-44, mun. Piatra Neamt.	FAZA
		AVIZ DPOT
PROIECTAT : ABL. L. DIACONESCU DESENAT : ABL. L. DIACONESCU ADMINISTRATOR : ABL. L. DIACONESCU	beneficiar: XXXXXXXXXXXXXXXX	Pr. nr.
SCALA 1:500	●SITUATIE PROPUSA	Pr. nr.
	A2	